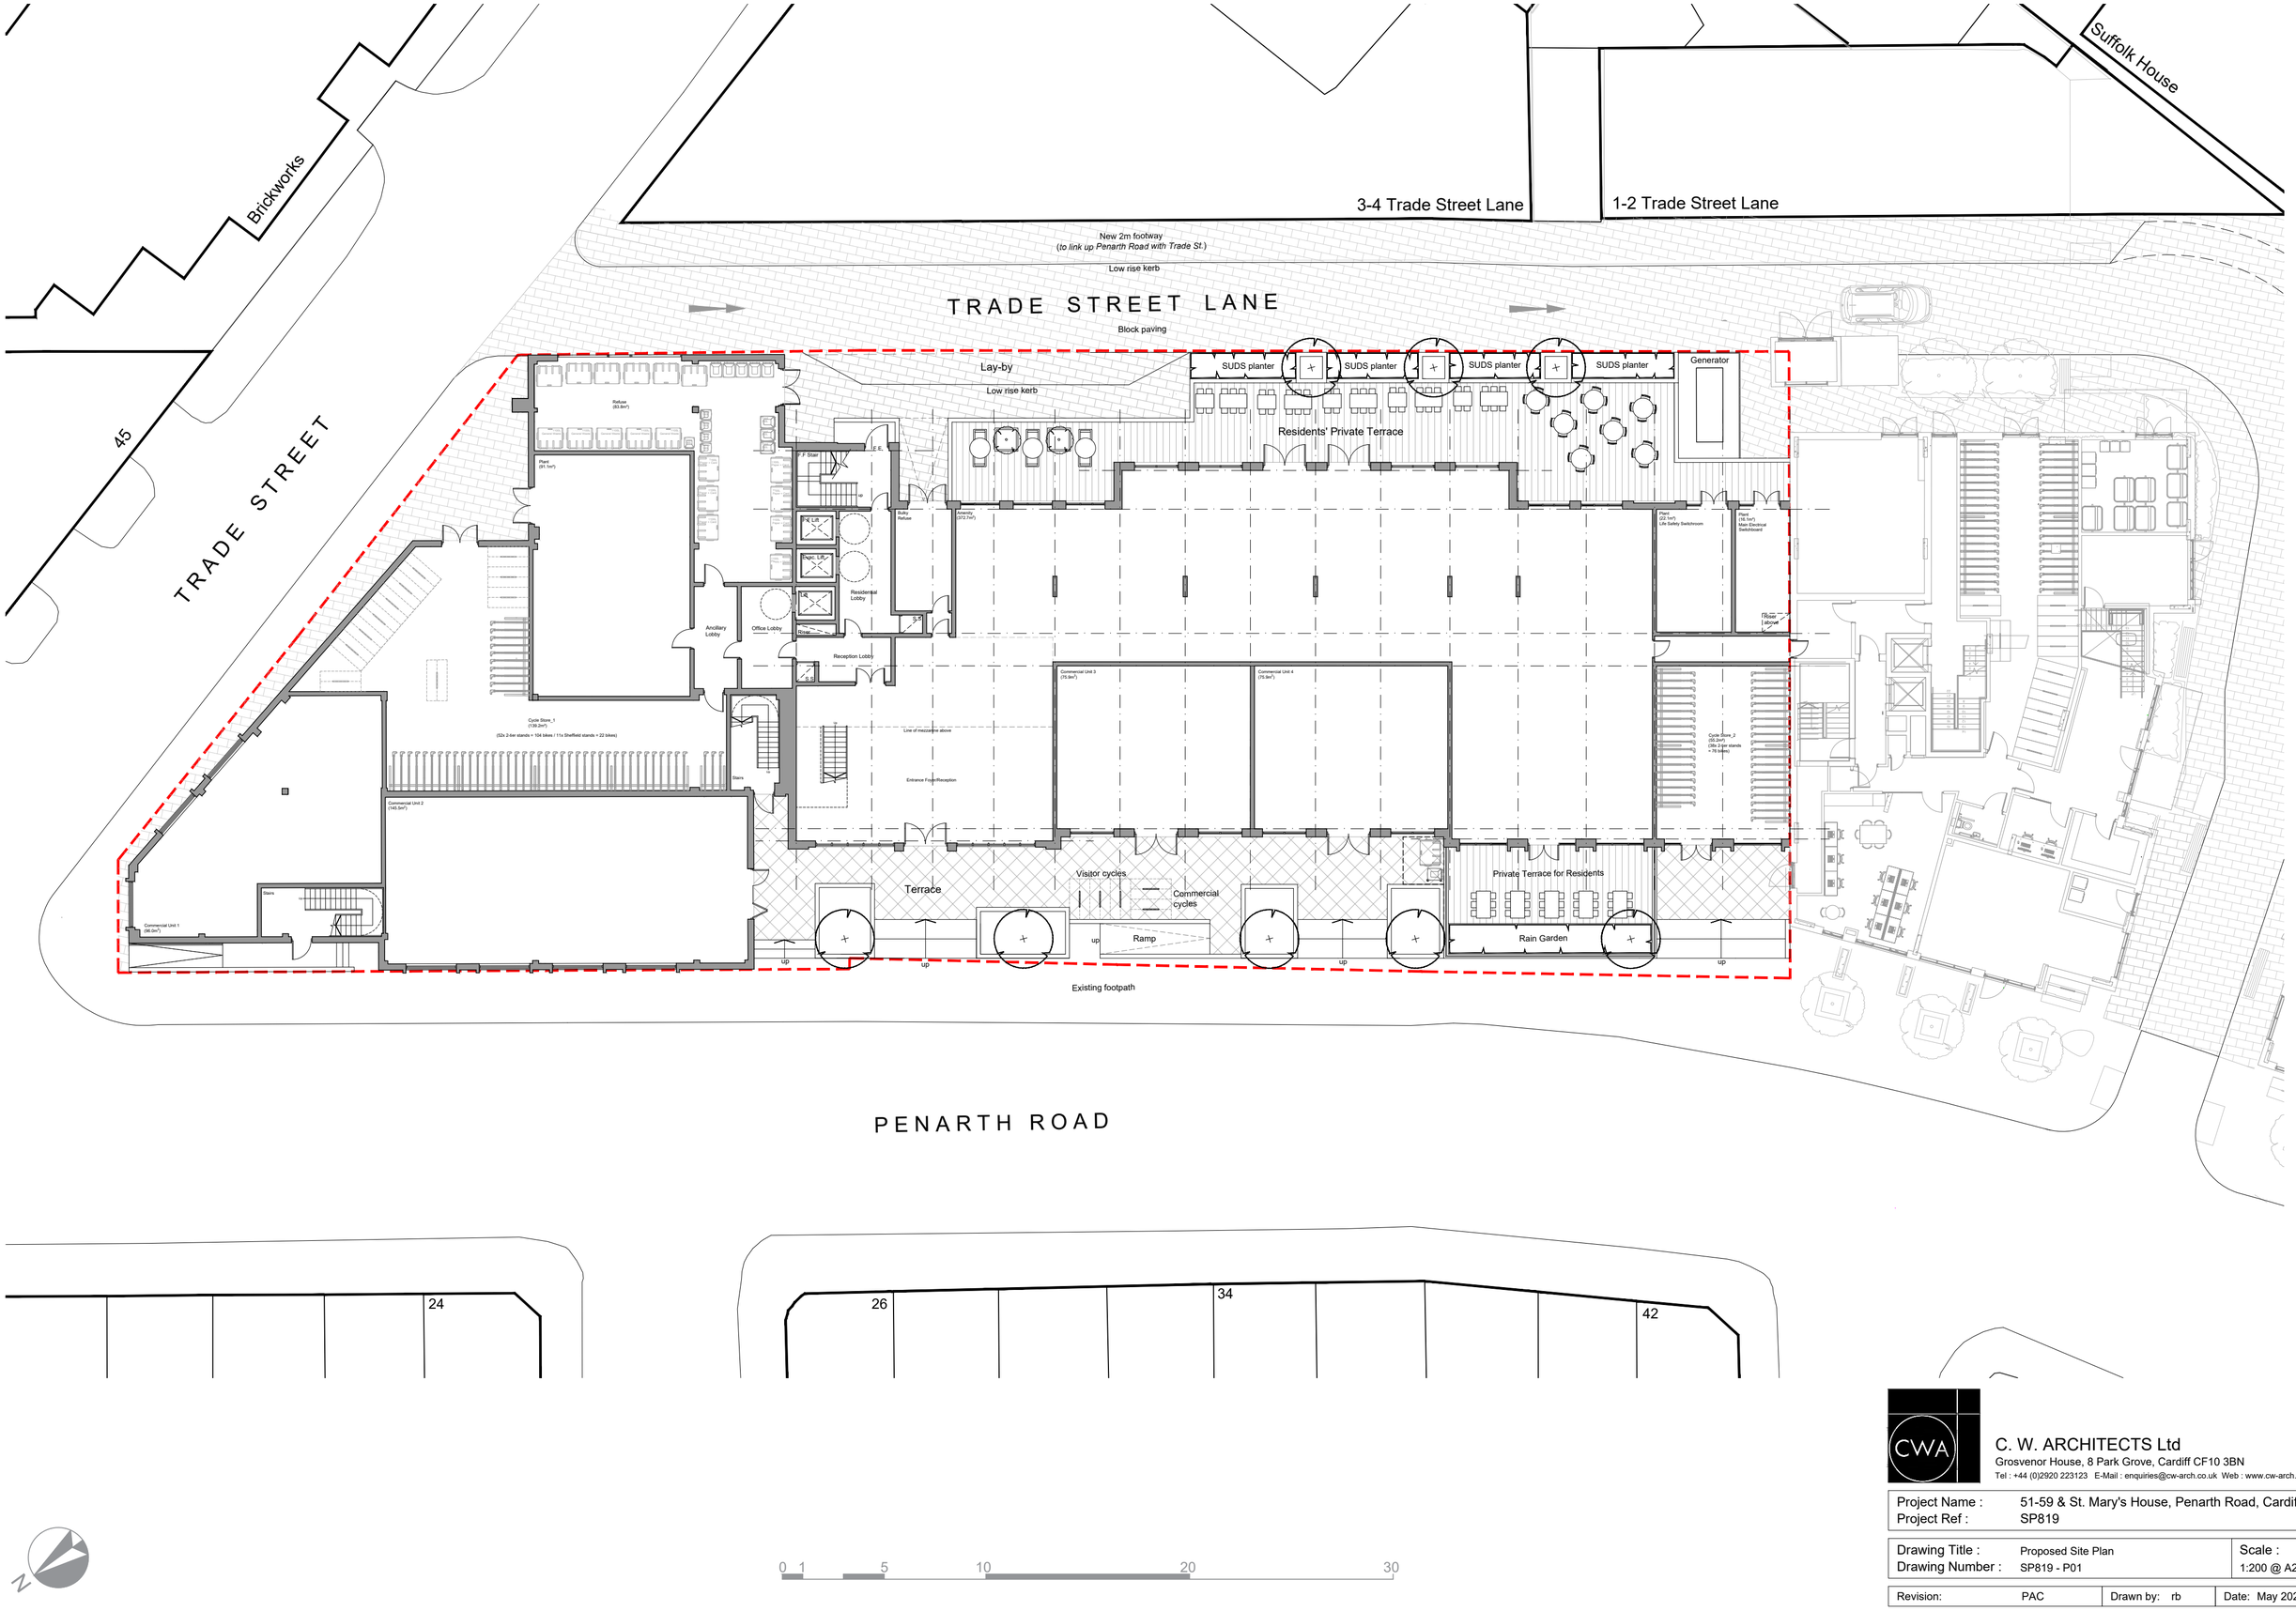

0 1 5 10 20 30

C. W. ARCHITECTS Ltd
Grosvenor House, 8 Park Grove, Cardiff CF10 3BN
Tel : +44 (0)2920 223123 E-Mail : enquiries@cw-arch.co.uk Web : www.cw-arch.co.uk

Project Name :	51-59 & St. Mary's House, Penarth Road, Cardiff
Project Ref :	SP819
Drawing Title :	Proposed Site Plan
Drawing Number :	SP819 - P01
Scale :	1:200 @ A2
Revision:	PAC
Drawn by:	rb
Date:	May 2026