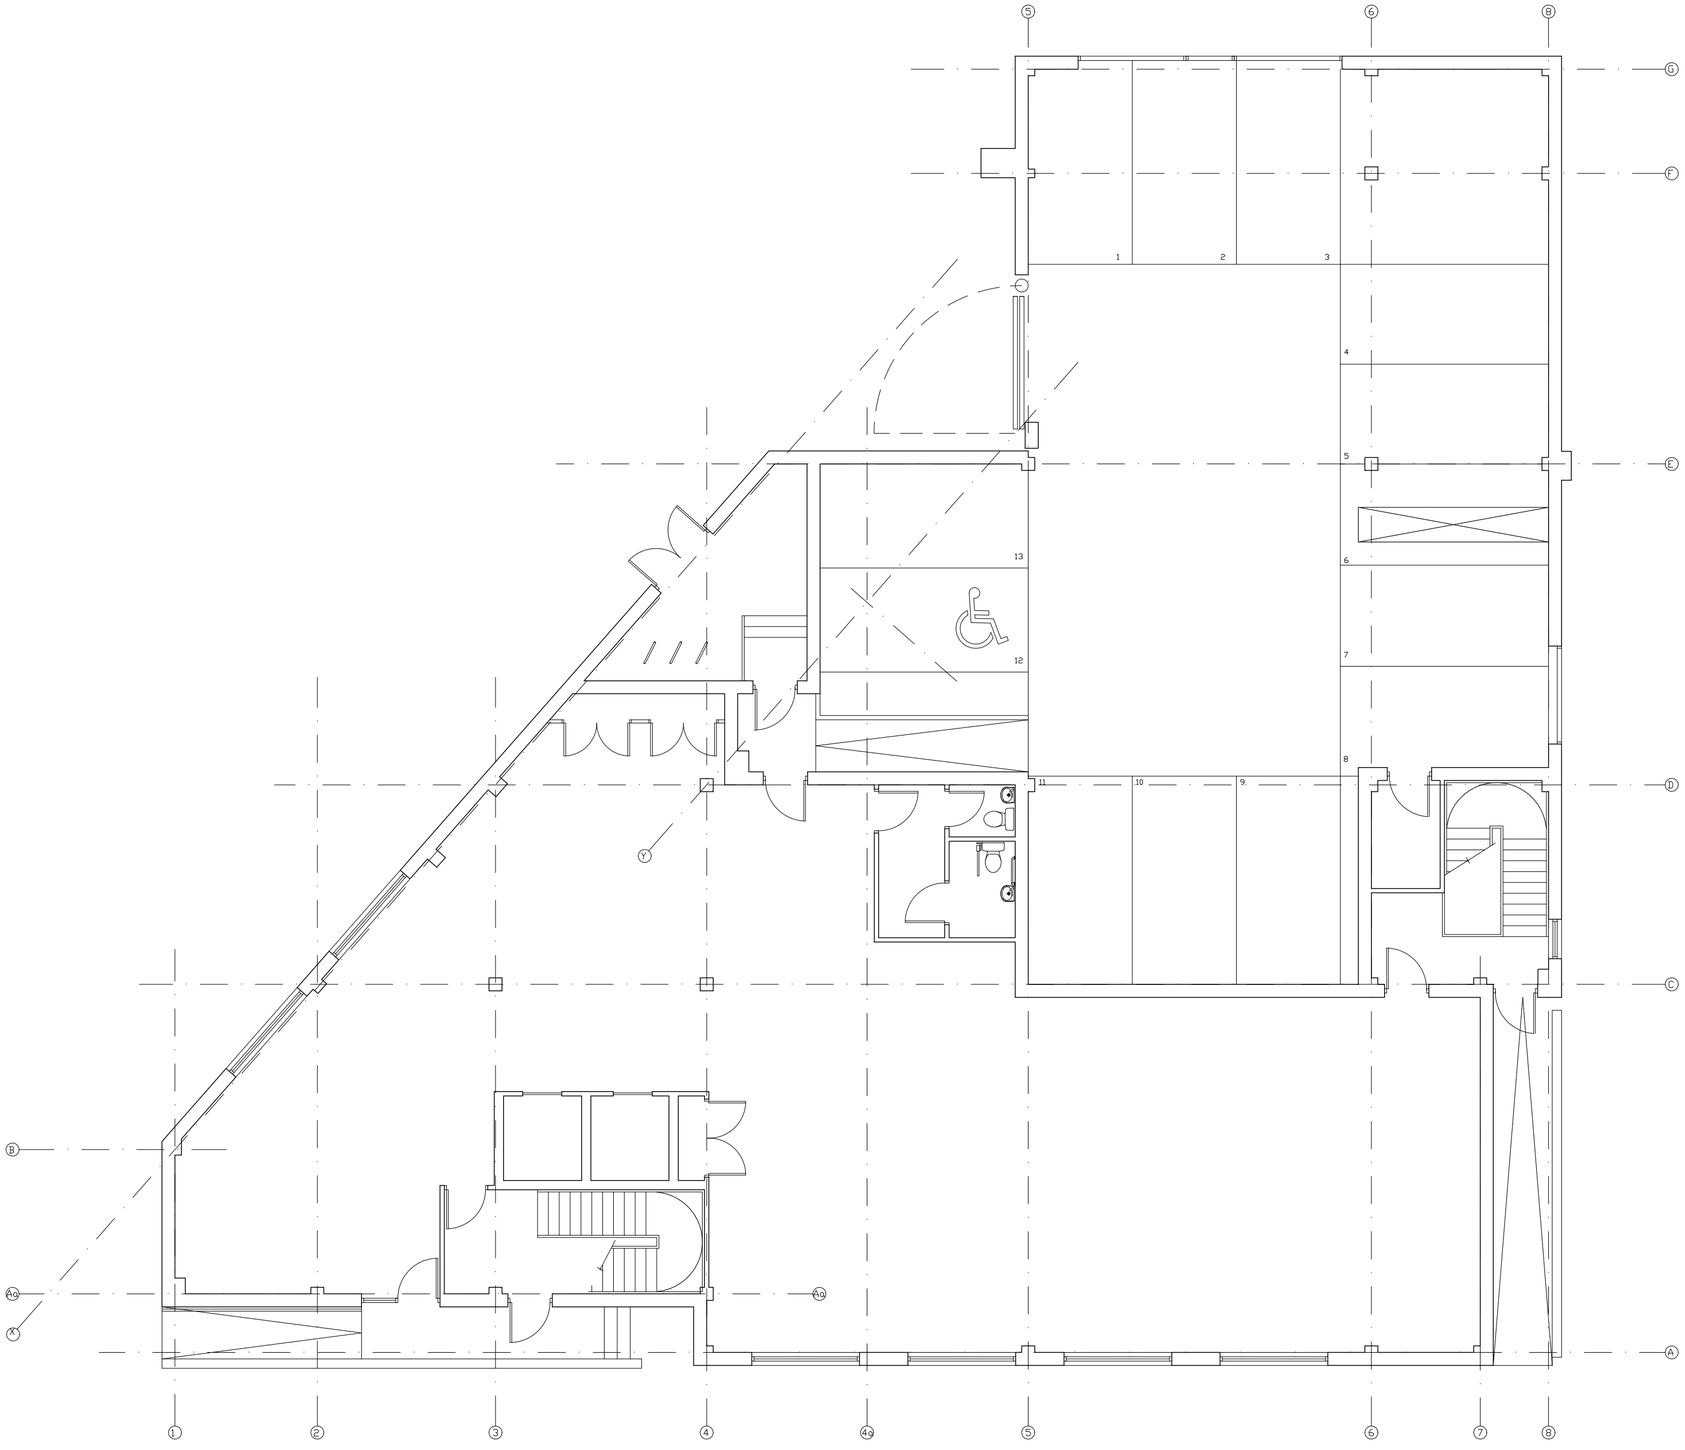

EXISTING GROUND FLOOR

C. W. ARCHITECTS Ltd
Grosvenor House, 8 Park Grove, Cardiff CF10 3BN
Tel : +44 (0)2920 223123 E-Mail : enquiries@cw-arch.co.uk Web : www.cw-arch.co.uk

Project Name :	51-59 & St. Mary's House, Penarth Road, Cardiff		
Project Ref :	SP819		
Drawing Title :	Existing Ground Floor Plan (St Mary's House)	Scale :	
Drawing Number :	SP819 - P02	1:100 @ A2	
Revision:	PAC	Drawn by: rb	Date: May 2026