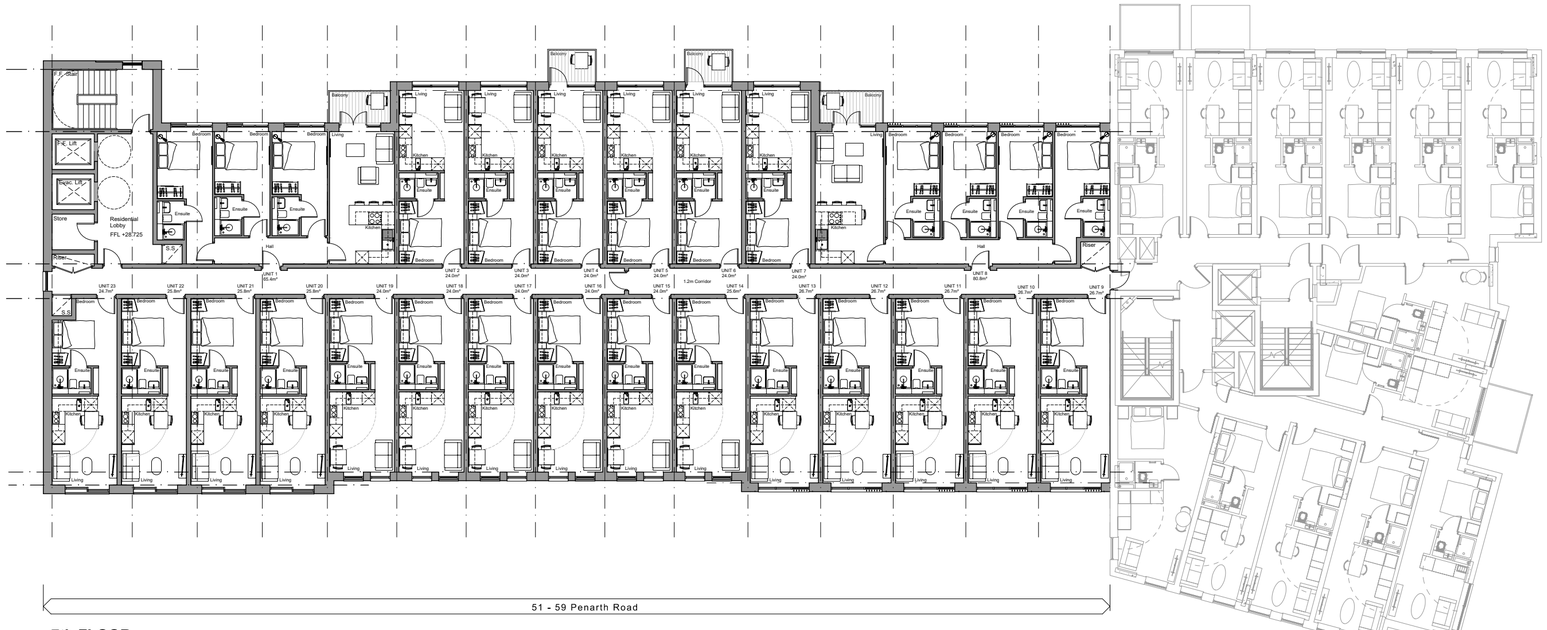


**7th FLOOR**

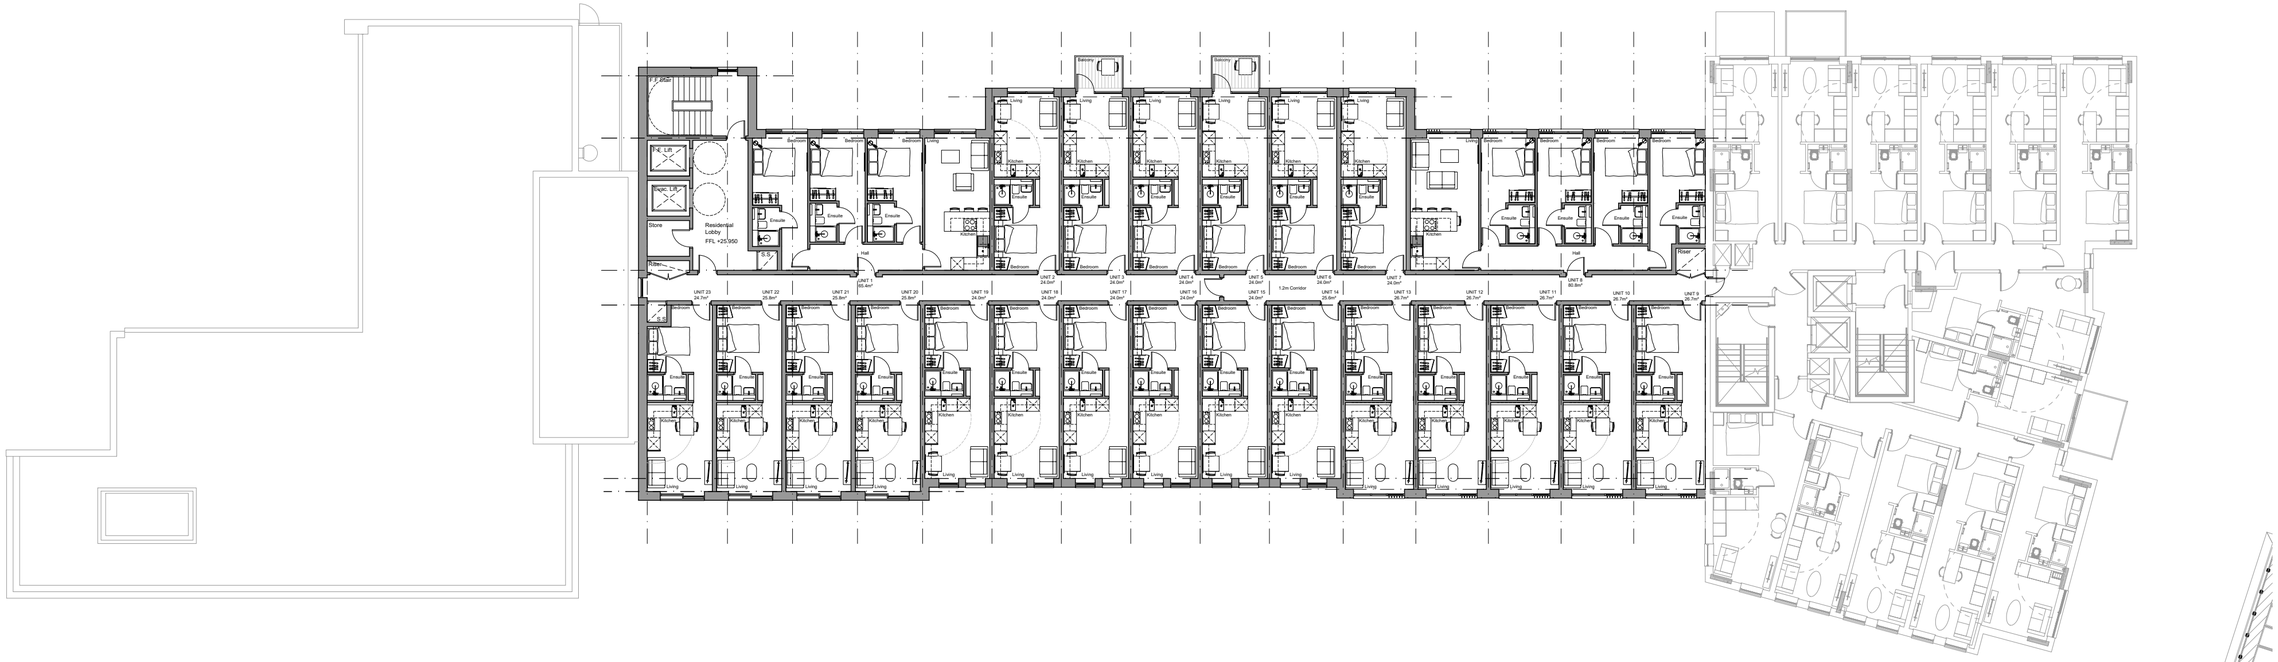


**6th FLOOR**

C. W. ARCHITECTS Ltd
Grosvenor House, 8 Park Grove, Cardiff CF10 3BN
Tel : +44 (0)2920 223123 E-Mail : enquiries@cw-arch.co.uk Web : www.cw-arch.co.uk

| | | | |
|---|---|---|---|
| Project Name : | 51-59 & St. Mary's House, Penarth Road, Cardiff | | |
| Project Ref : | SP819 | | |
| Drawing Title : | Proposed 6th + 7th Floor Plan | Scale : | |
| Drawing Number : | SP819 - P14 | 1:200 @ A2 | |
| Revision: | PAC | Drawn by: rb | Date: May 2026 |