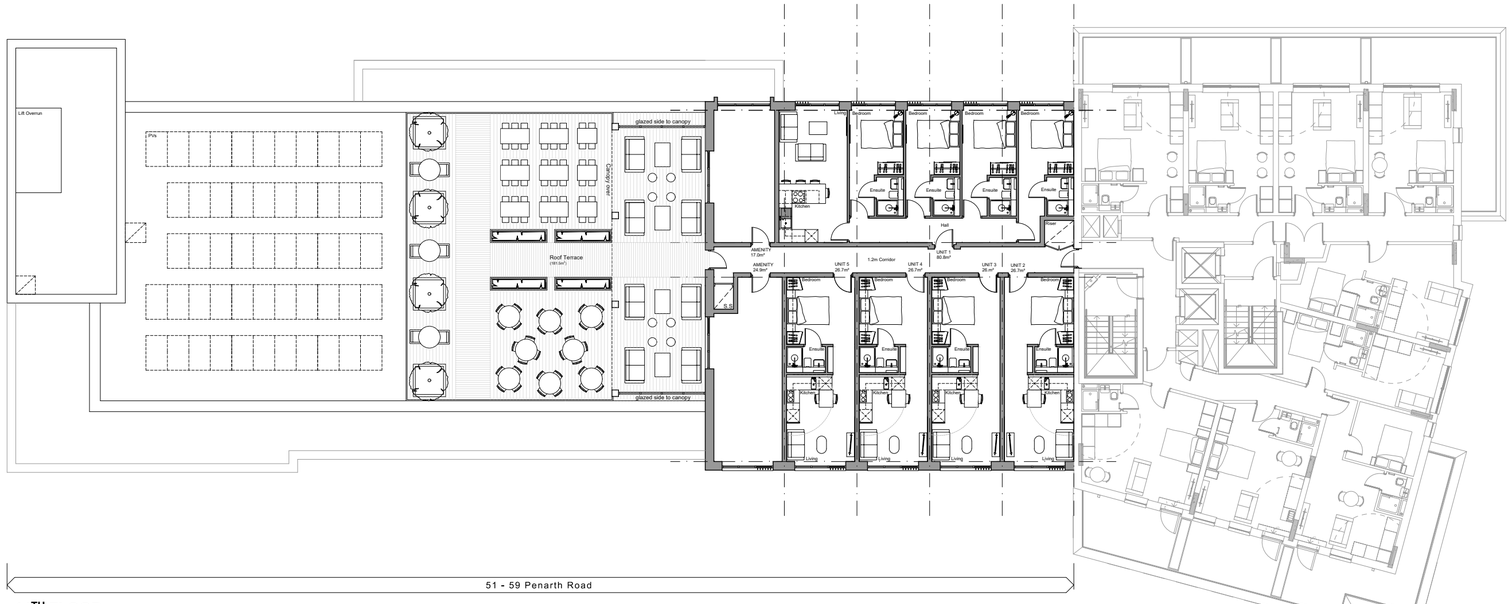

11TH FLOOR

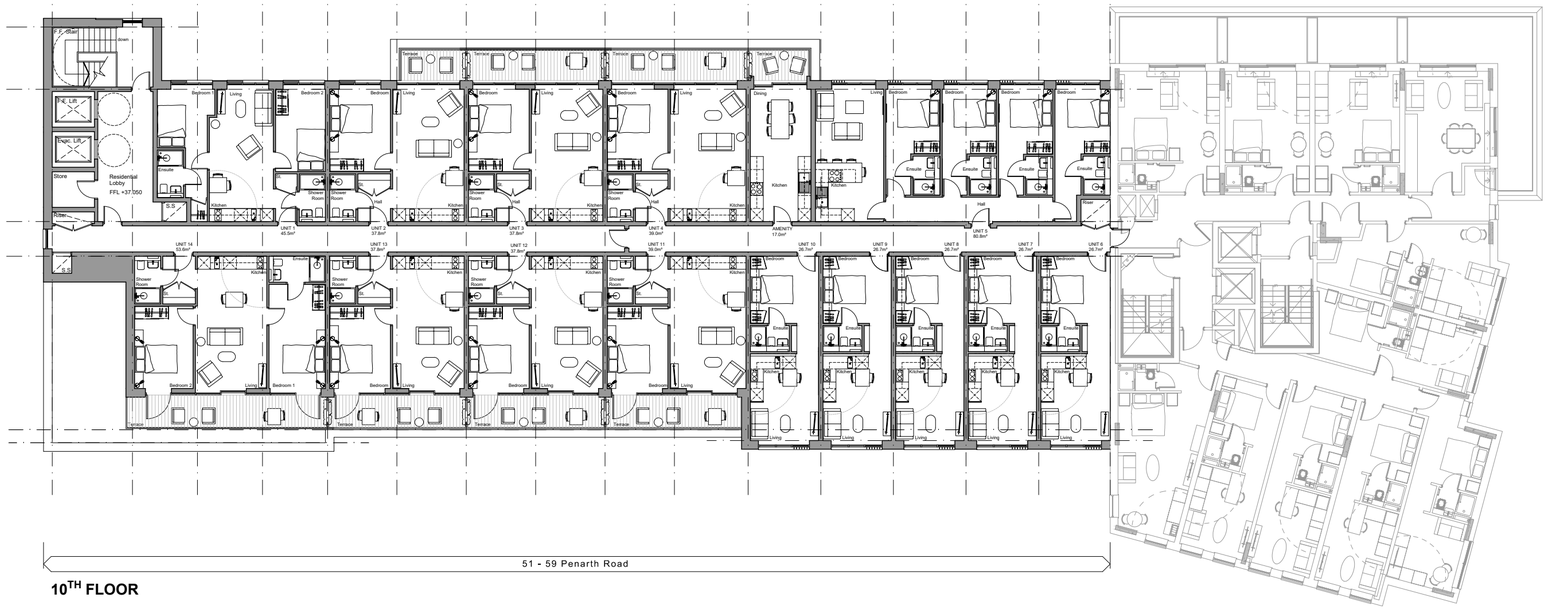

10TH FLOOR

C. W. ARCHITECTS Ltd
Grosvenor House, 8 Park Grove, Cardiff CF10 3BN
Tel : +44 (0)2920 223123 E-Mail : enquiries@cw-arch.co.uk Web : www.cw-arch.co.uk

Project Name :	51-59 & St. Mary's House, Penarth Road, Cardiff
Project Ref :	SP819

Drawing Title :	Proposed 10th + 11th Floor Plan	Scale :
Drawing Number :	SP819 - P16	1:200 @ A2

Revision:	PAC	Drawn by: rb	Date: May 2026