1. Buff facing brick (to LPA approval)
2. Red facing brick (to LPA approval)
3. Black facing brick (to LPA approval)
4. Reconstituted stone cladding (to LPA approval)
5. Standing seam cladding (Pebble Grey - RAL 7032)
6. Metal feature projections (Pebble Grey -- RAL 7032)
7. Render (Black)
8. Painted brick (Black)
9. Metal coping (Pebble Grey - RAL 7032)
10. Metal coping (Black - RAL 9005)
11. Curtain Walling (Black - RAL 9005)
12. Painted steel railings (Black)
13. Painted steel railings (Pebble Grey - 7032)
14. Toughened glass balustrade
15. Vertical and horizontal fins (Pebble Grey - RAL 7032)
16. uPVC windows with clear double glazing (Pebble Grey - RAL 7032)
17. uPVC windows with clear double glazing (Black - RAL)
18. uPVC doors/sliding doors with clear double glazing (Pebble Grey - RAL 7032)
19. uPVC/aluminium doors with clear double glazing (Pebble Grey - RAL 7032)
20. uPVC/aluminium doors with clear double glazing (Black - RAL)
21. Doors with louvres (Pebble Grey - 7032)
22. Rainscreen cladding (Pebble Grey - RAL 7032)
23. Roof terrace structure with roof and glazed sides (Pebble Grey - RAL 7032)

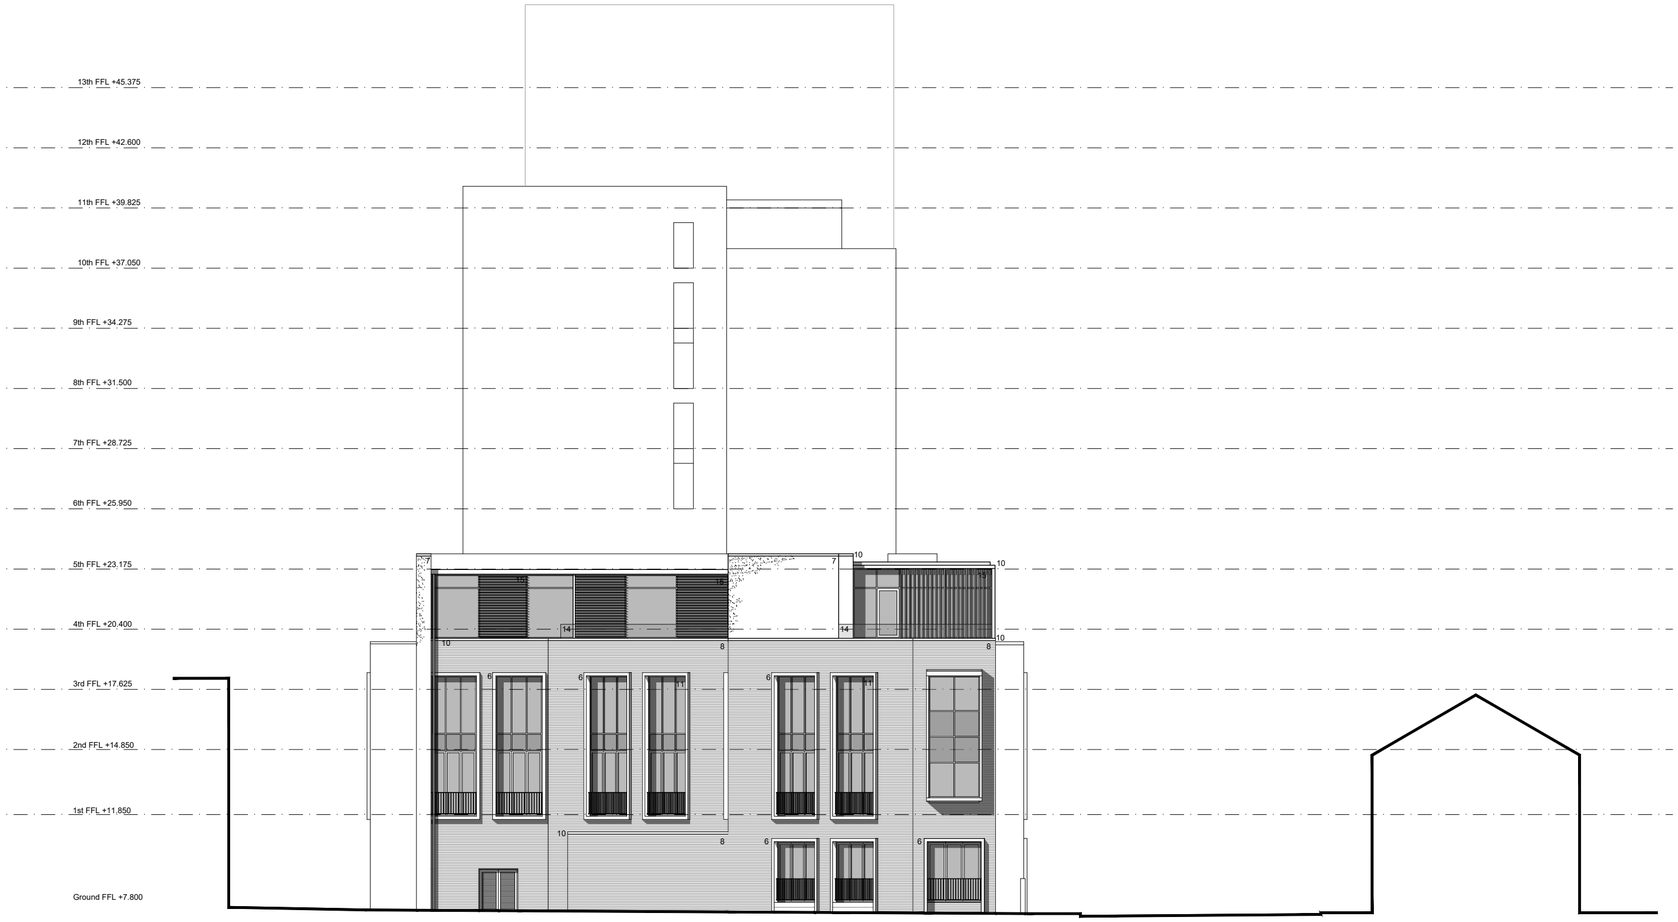

Proposed Elevation to Trade Street (North-East)

C. W. ARCHITECTS Ltd
Grosvenor House, 8 Park Grove, Cardiff CF10 3BN
Tel : +44 (0)2920 223123 E-Mail : enquiries@cw-arch.co.uk Web : www.cw-arch.co.uk

Project Name :	51-59 & St. Mary's House, Penarth Road, Cardiff		
Project Ref :	SP819		
Drawing Title :	Proposed Elevation to Trade Street	Scale :	
Drawing Number :	SP819 - P20	1:200 @ A2	
Revision:	PAC	Drawn by: rb	Date: May 2026