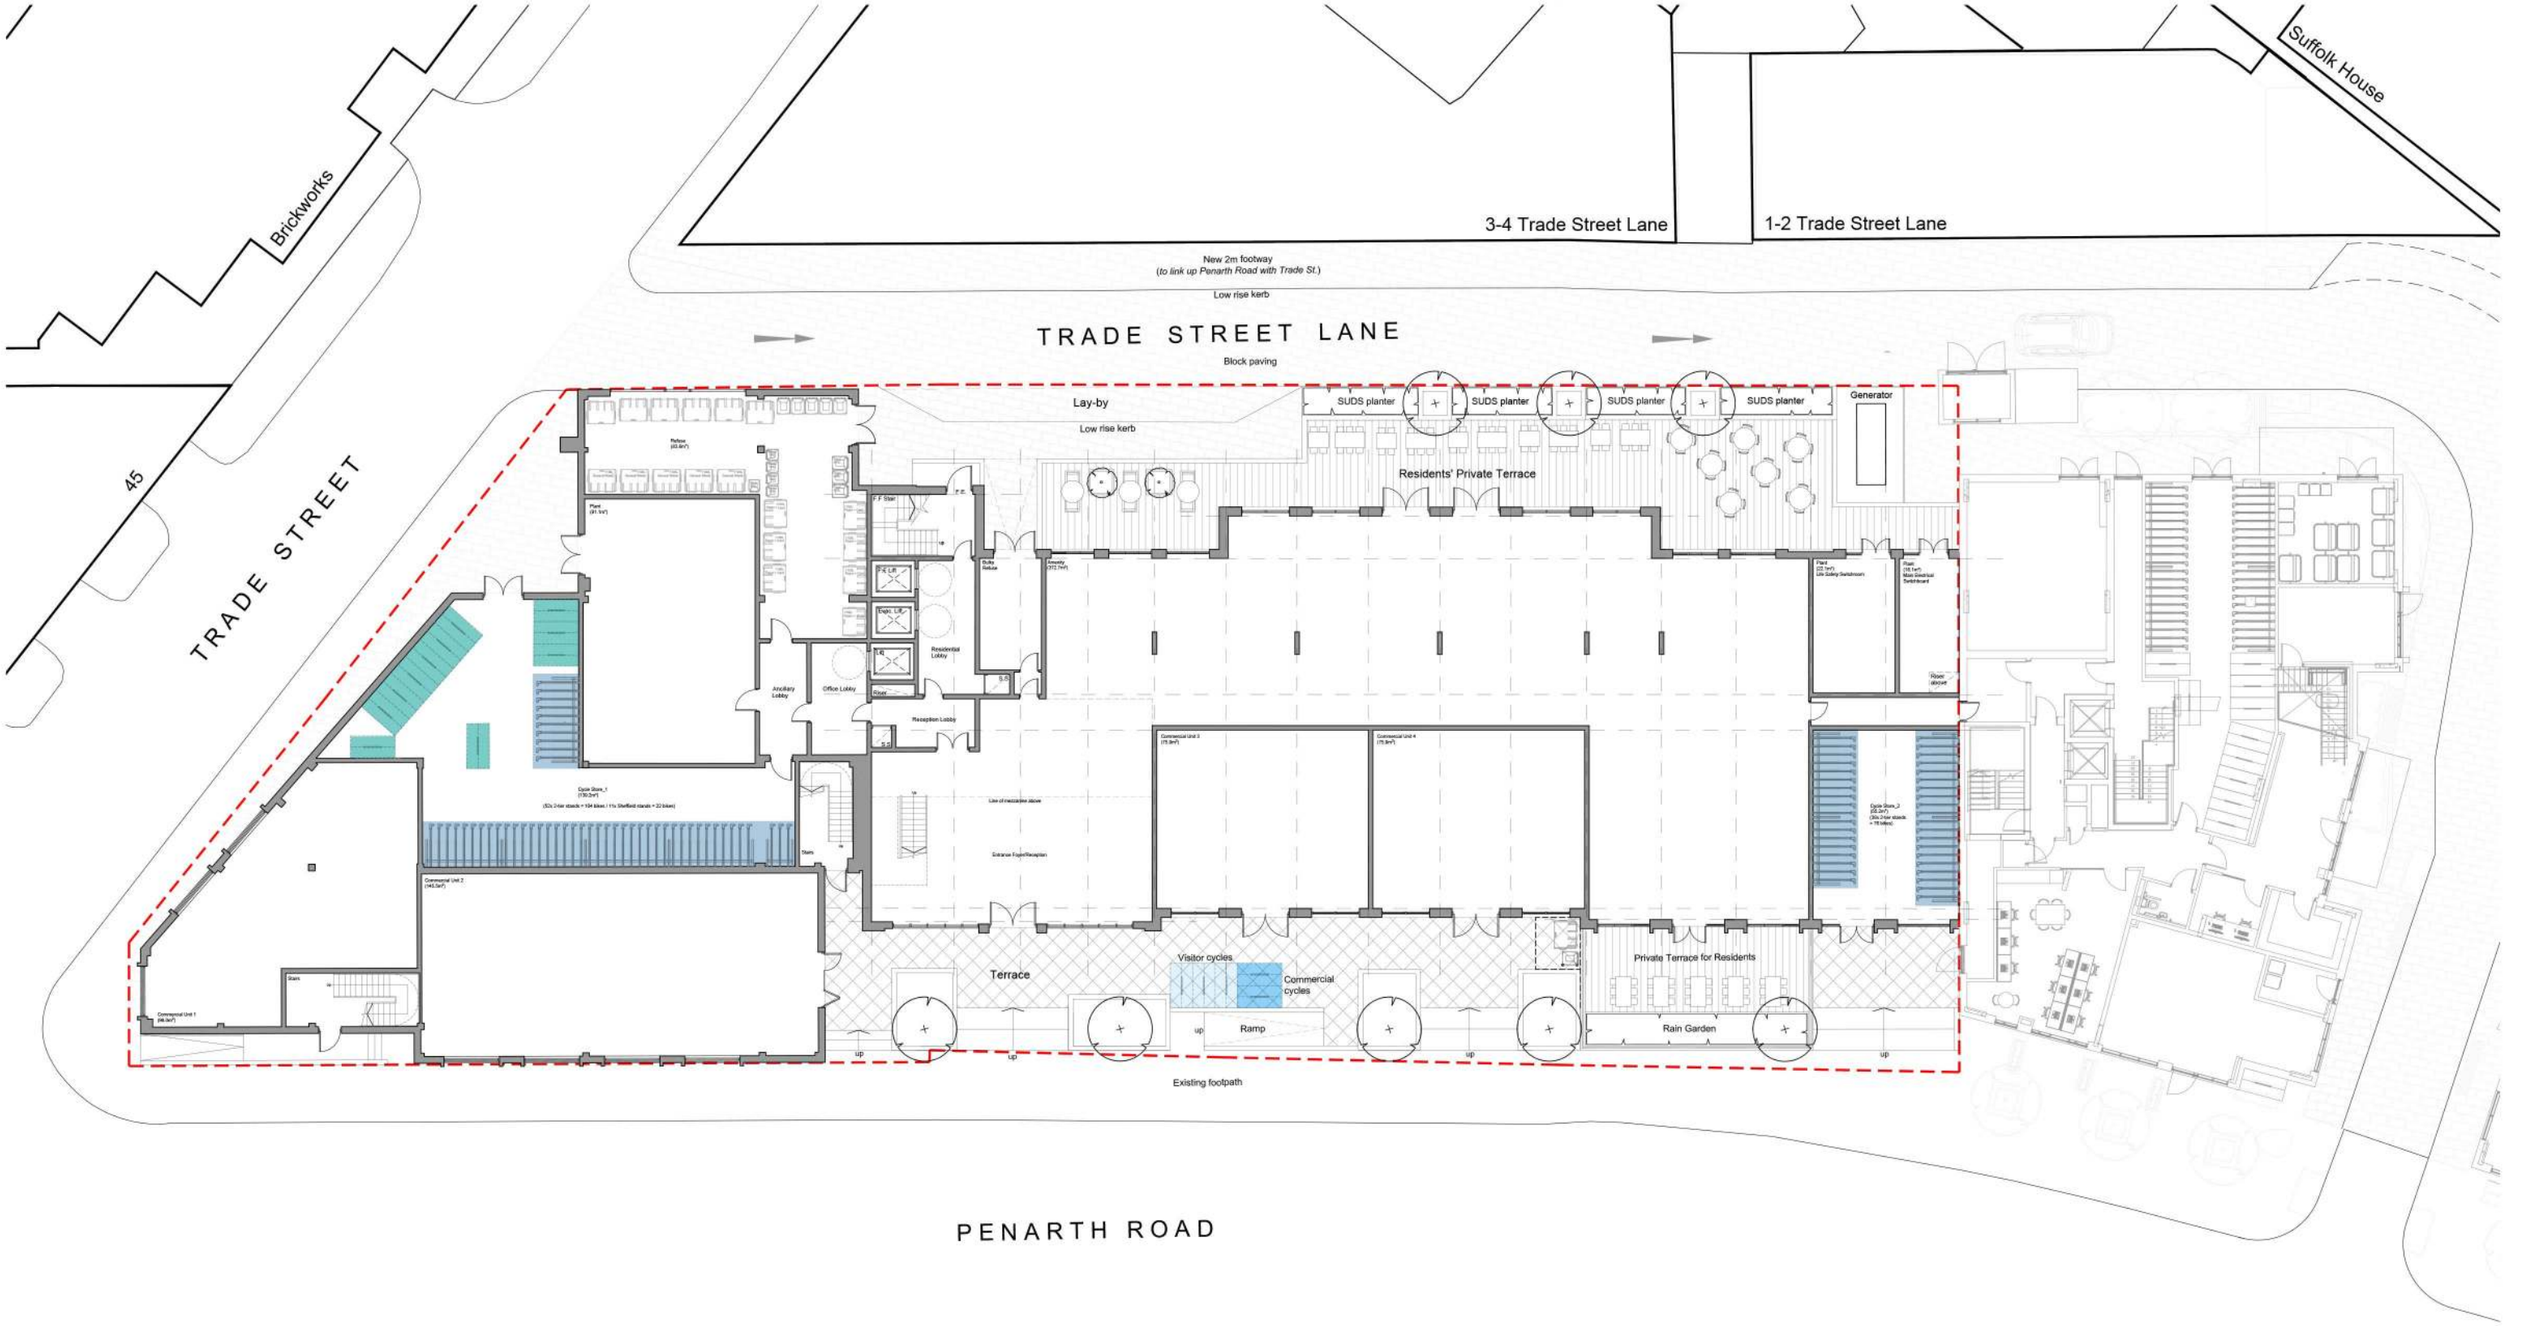

Commercial Sheffield stands (2 x stands = 4 spaces)

Commercial Visitor Sheffield stands (6 x stands = 12 spaces)

Residents 2-tier stands (90 x stands = 180 spaces) sheltered and secure

Residents Sheffield stands (11 x stands = 22 spaces) sheltered and secure

C. W. ARCHITECTS Ltd
Grosvenor House, 8 Park Grove, Cardiff CF10 3BN
Tel : +44 (0)2920 223123 E-Mail : enquiries@cw-arch.co.uk Web : www.cw-arch.co.uk

Project Name :	51-59 & St. Mary's House, Penarth Road, Cardiff		
Project Ref :	SP819		
Drawing Title :	Proposed Cycle Parking Strategy	Scale :	
Drawing Number :	SP819 - P22	1:200 @ A2	
Revision:	PAC	Drawn by: rb	Date: May 2026