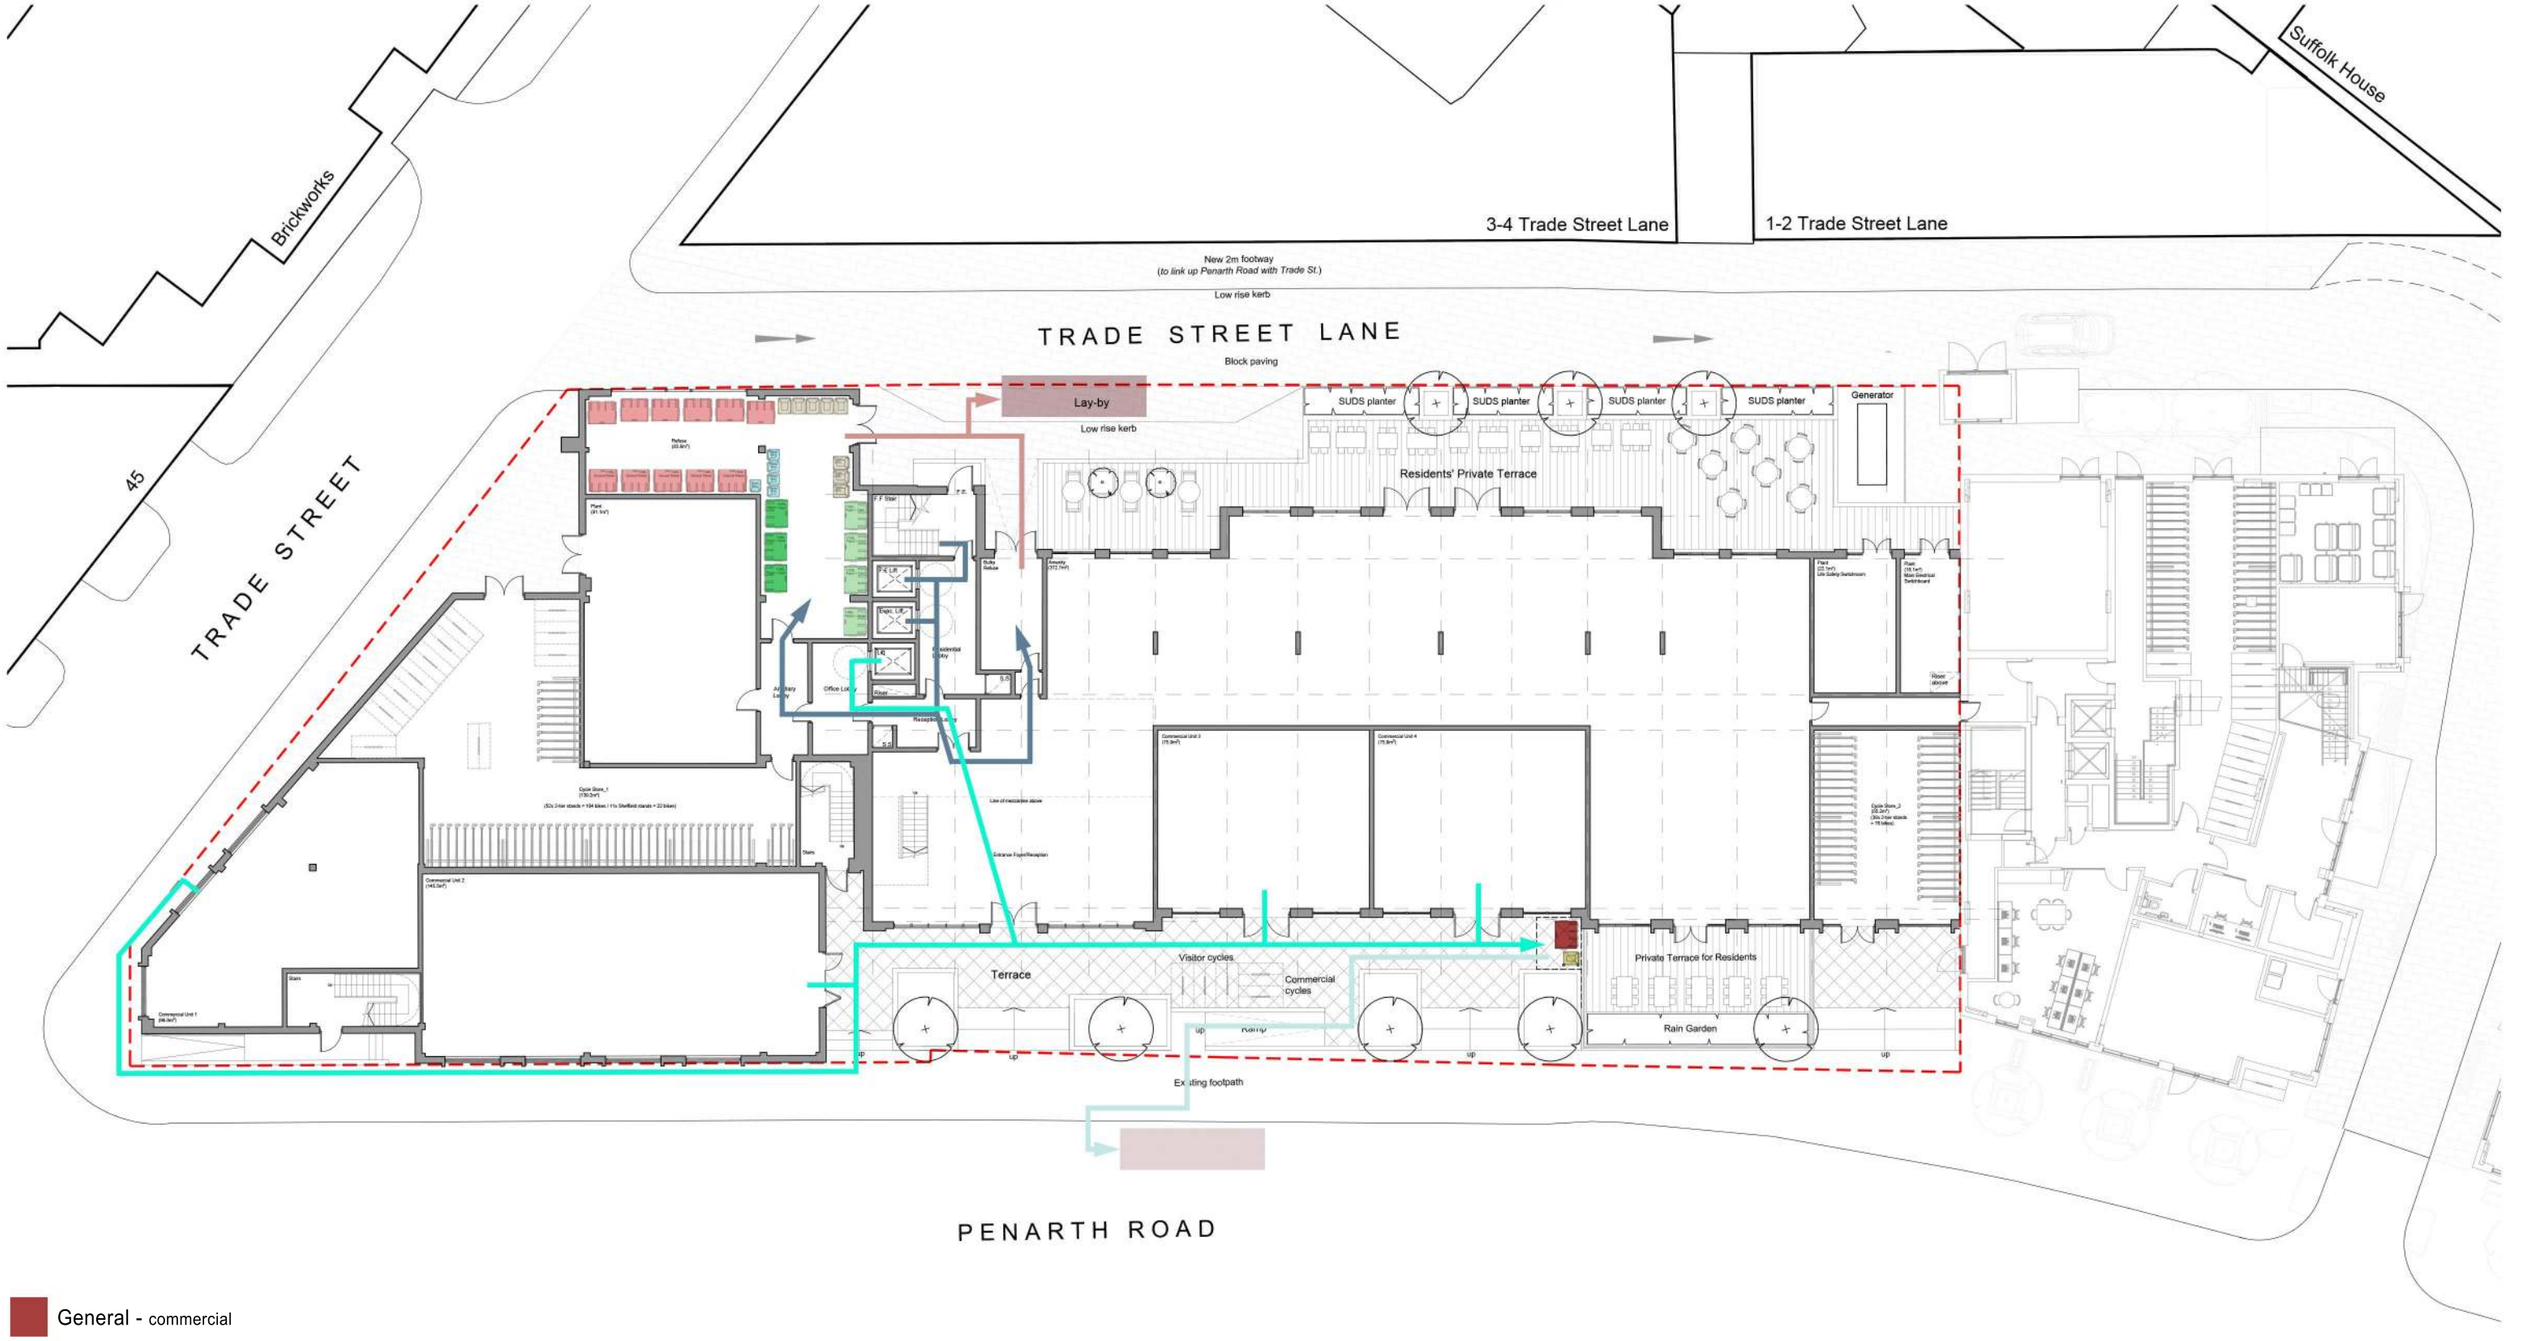

- General - commercial
- Food - commercial
- Refuse Vehicle - commercial
- Refuse Vehicle - residential
- Food 8x 240L - residential
- General 11x 1100L - residential
- Paper and Card 3x 1100L - residential
- Plastic and Metal 4x 1100L - residential
- Glass 5x 140L - residential

- Drag route to collection - residential
- Drag route to collection - commercial
- Route to refuse - residential
- Route to refuse - commercial

C. W. ARCHITECTS Ltd
Grosvenor House, 8 Park Grove, Cardiff CF10 3BN
Tel : +44 (0)2920 223123 E-Mail : enquiries@cw-arch.co.uk Web : www.cw-arch.co.uk

Project Name :	51-59 & St. Mary's House, Penarth Road, Cardiff		
Project Ref :	SP819		
Drawing Title :	Proposed Waste Management Strategy Plan	Scale :	1:200 @ A2
Drawing Number :	SP819 - P23		
Revision:	PAC	Drawn by: rb	Date: May 2026